THIS PLAN TO BE UTILIZED FOR VEHICLE CIRCULATION PURPOSES ONLY

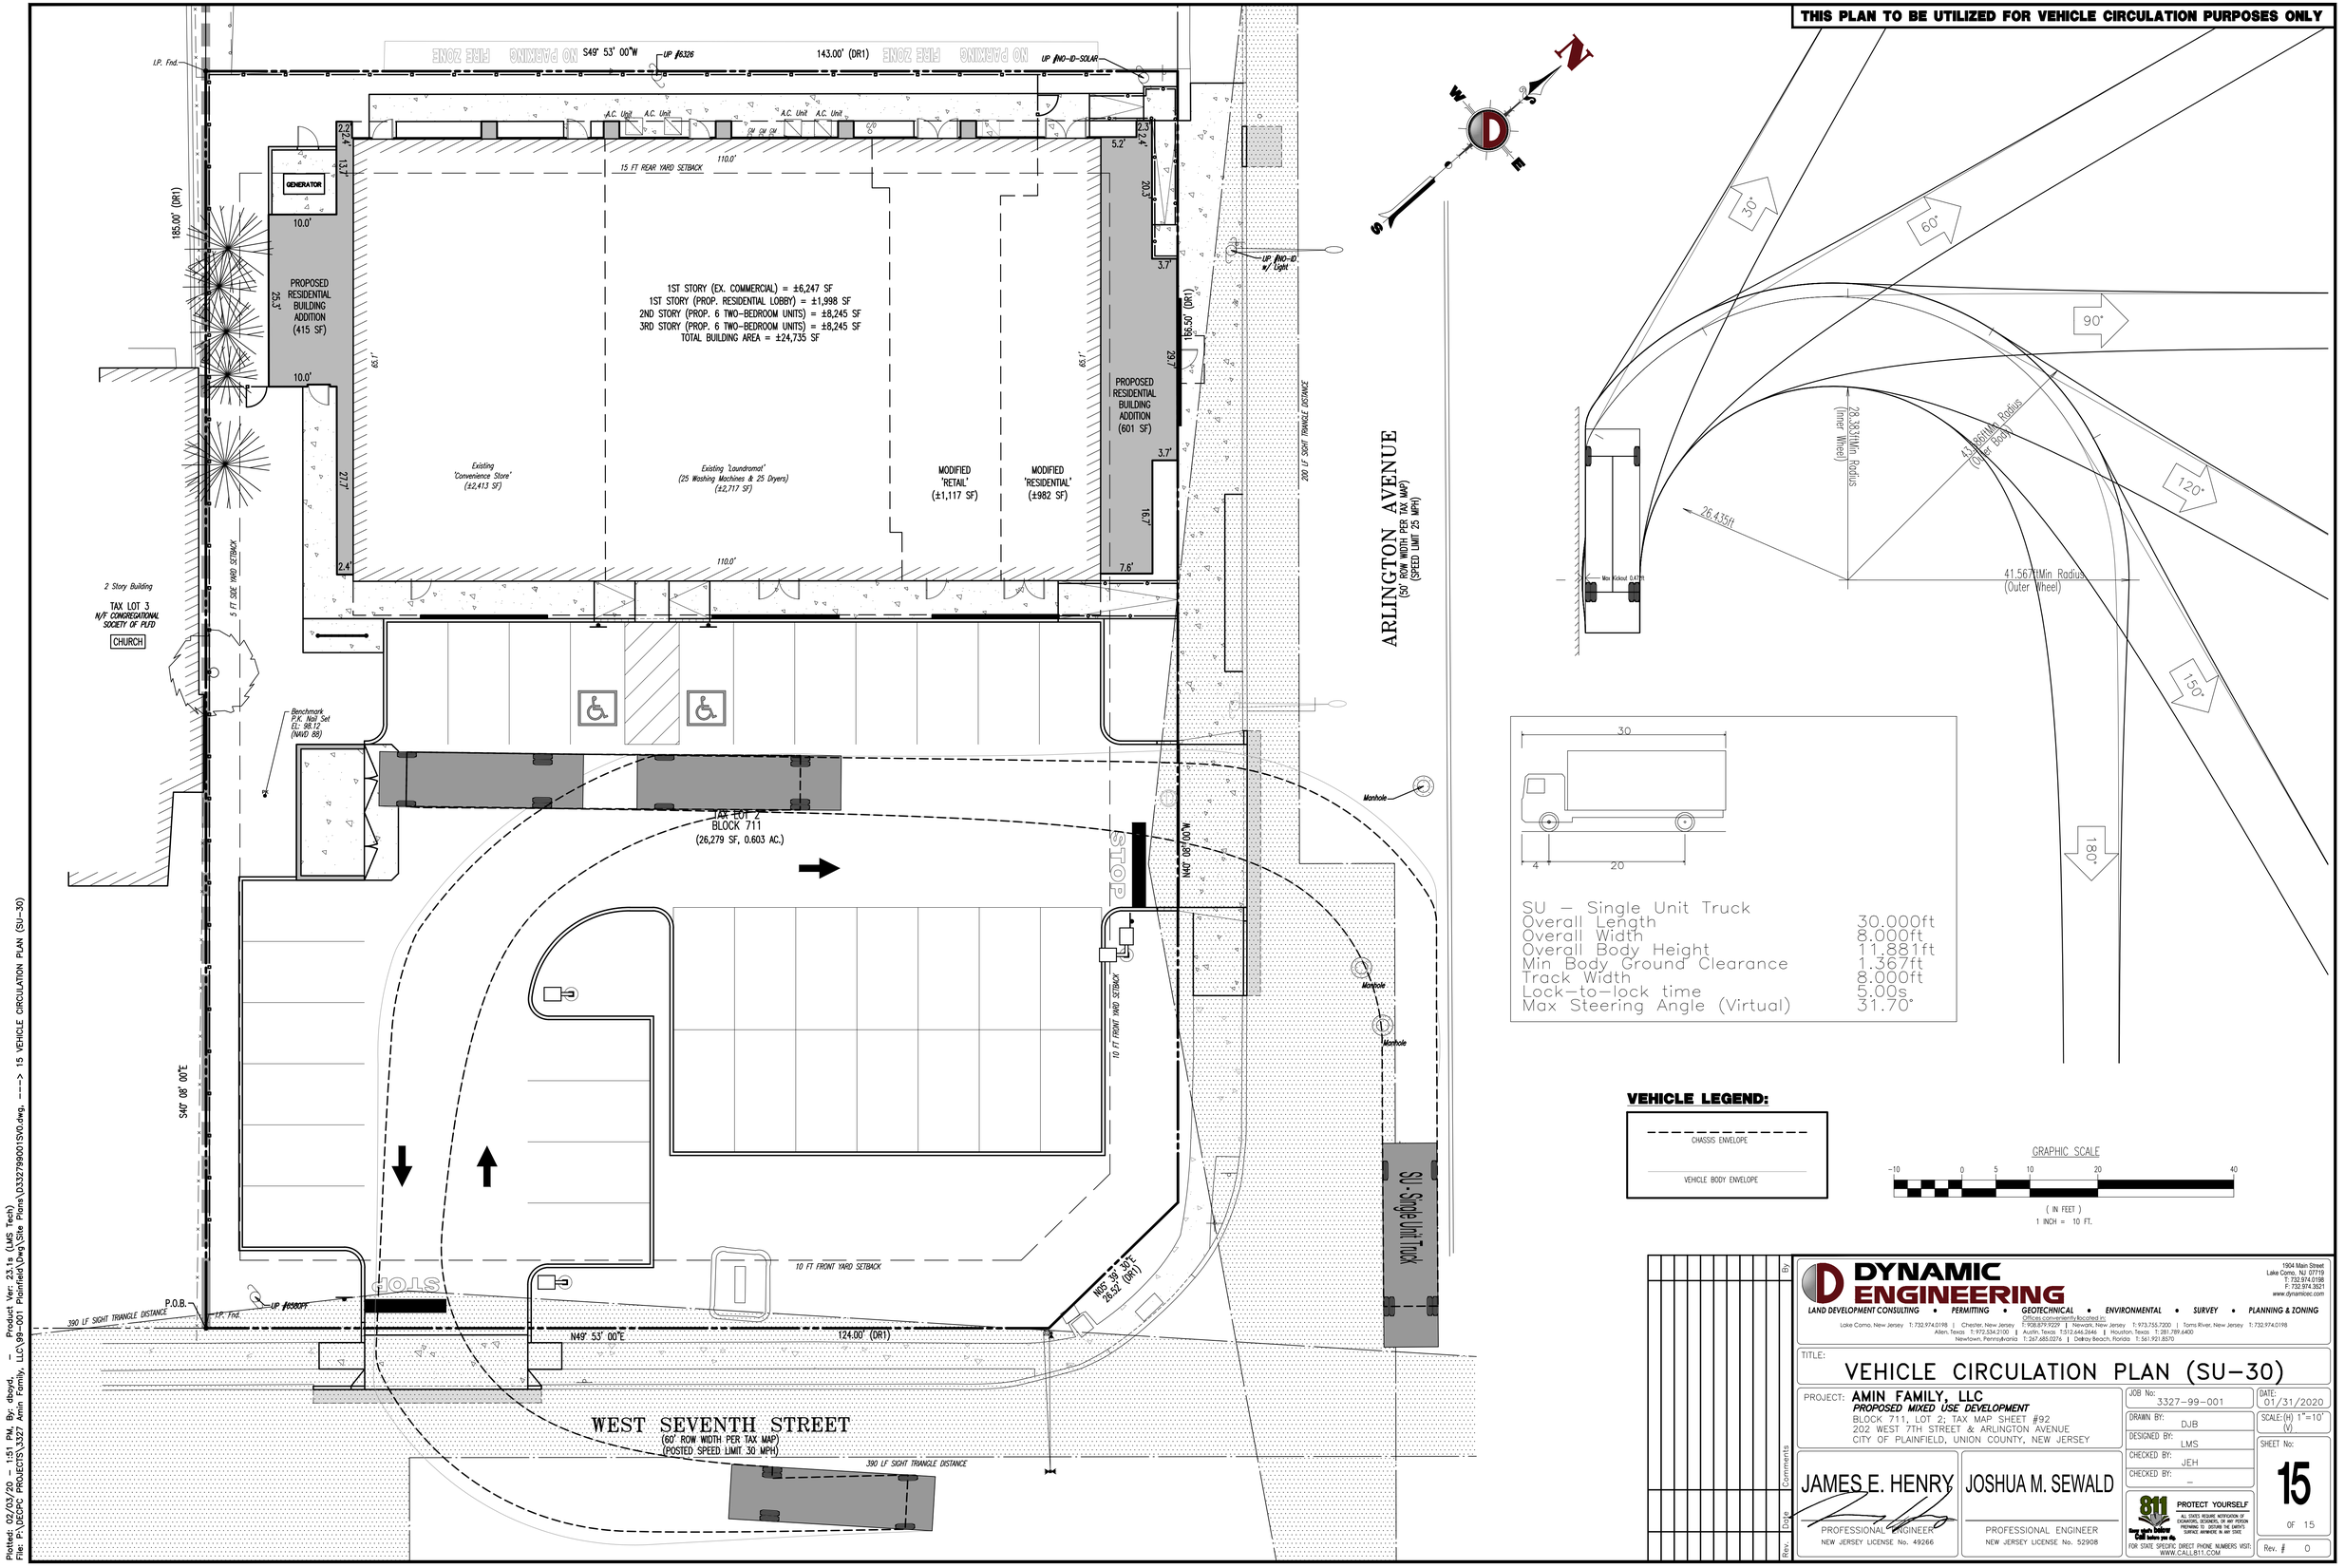

SU – Single Unit Truck

Overall Length	30.000ft
Overall Width	8.000ft
Overall Body Height	11.881ft
Min Body Ground Clearance	1.367ft
Track Width	8.000ft
Lock-to-lock time	5.00s
Max Steering Angle (Virtual)	31.70°

VEHICLE LEGEND:

DYNAMIC ENGINEERING
LAND DEVELOPMENT CONSULTING • PERMITTING • GEOTECHNICAL • ENVIRONMENTAL • SURVEY • PLANNING & ZONING
Offices conveniently located in:
Lake Como, New Jersey T: 732.974.0198 | Chester, New Jersey T: 908.879.9229 | Newark, New Jersey T: 973.755.7200 | Toms River, New Jersey T: 732.974.0198
Allen, Texas T: 972.534.2100 | Austin, Texas T:512.646.2646 | Houston, Texas T: 281.789.6400
Newtown, Pennsylvania T: 267.685.0276 | Delray Beach, Florida T: 561.921.8570
1904 Main Street
Lake Como, NJ 07719
T: 732.974.0198
F: 732.974.3521
www.dynamicec.com

TITLE:

VEHICLE CIRCULATION PLAN (SU-30)

PROJECT: **AMIN FAMILY, LLC**
PROPOSED MIXED USE DEVELOPMENT
BLOCK 711, LOT 2; TAX MAP SHEET #92
202 WEST 7TH STREET & ARLINGTON AVENUE
CITY OF PLAINFIELD, UNION COUNTY, NEW JERSEY

JOB No:	3327-99-001
DRAWN BY:	DJB
DESIGNED BY:	LMS
CHECKED BY:	JEH
CHECKED BY:	–
DATE:	01/31/2020
SCALE:(H) 1"=10' (V)	
SHEET No:	15 OF 15
Rev. #	0

JAMES E. HENRY
PROFESSIONAL ENGINEER
NEW JERSEY LICENSE No. 49266

JOSHUA M. SEWALD
PROFESSIONAL ENGINEER
NEW JERSEY LICENSE No. 52908

811 PROTECT YOURSELF
ALL STATES REQUIRE NOTIFICATION OF EXCAVATORS, DESIGNERS, OR ANY PERSON PREPARING TO DISTURB THE EARTH'S SURFACE ANYWHERE IN ANY STATE
Know what's below. Call before you dig.
FOR STATE SPECIFIC DIRECT PHONE NUMBERS VISIT: WWW.CALLB11.COM

Comments | By | Date | Rev.

Plotted: 02/03/20 – 1:51 PM, By: dboyd, – Product Ver: 23.1s (LMS Tech)
File: P:\DEDPC PROJECTS\3327 Amin Family, LLC\99-001 Plainfield\Dwg\Site Plans\U3327990015V0.dwg, ----> 15 VEHICLE CIRCULATION PLAN (SU-30)

COPYRIGHT © 2020 – DYNAMIC ENGINEERING CONSULTANTS, PC – ALL RIGHTS RESERVED